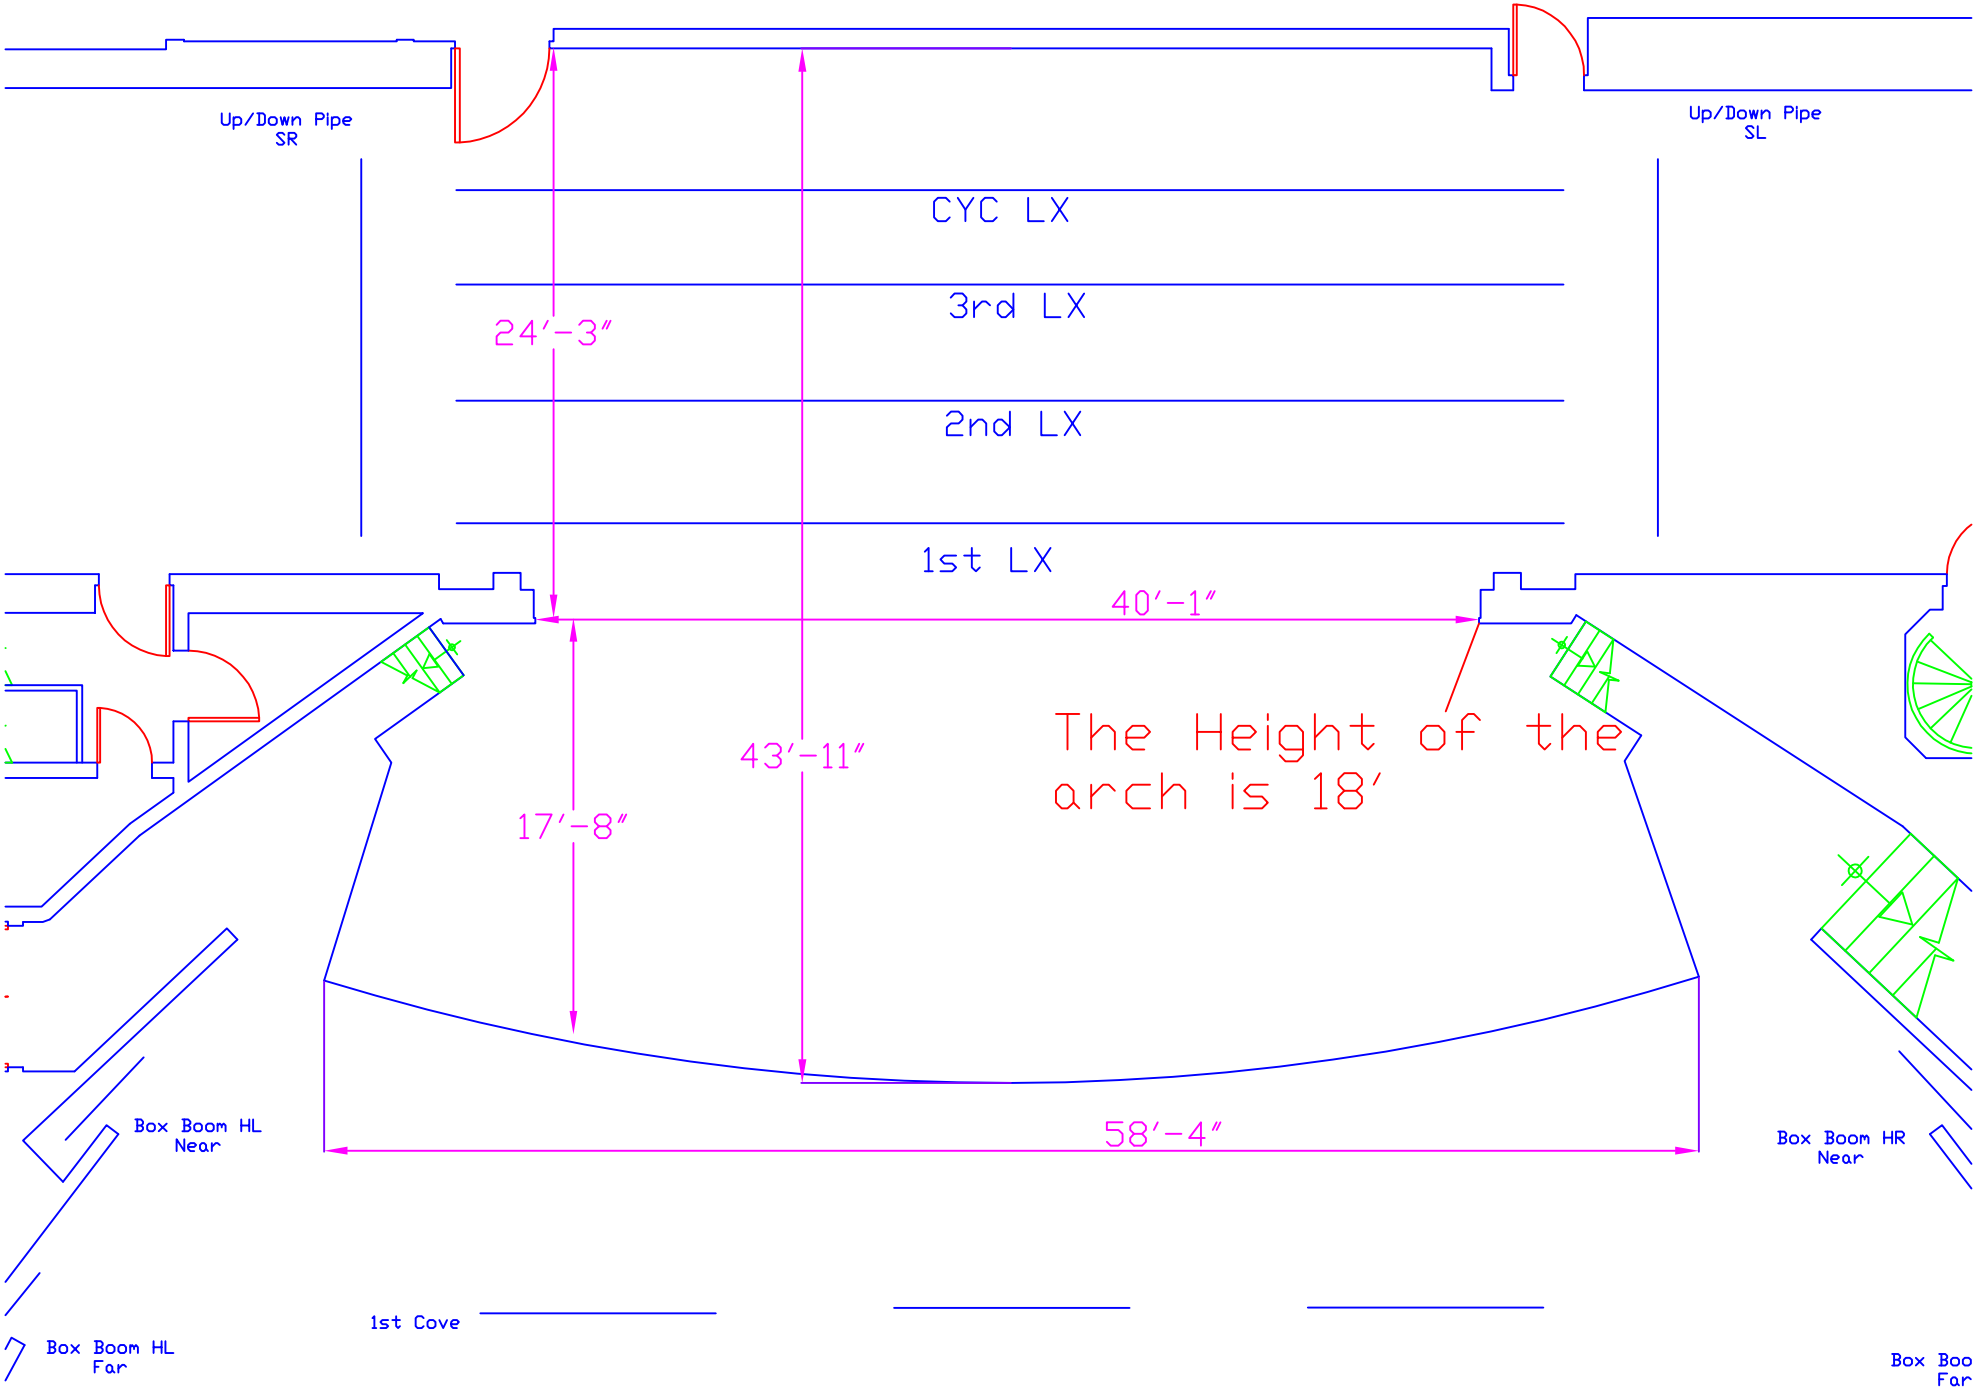
Up/Down Pipe
SR
Up/Down Pipe
SL
CYC LX
3rd LX
2nd LX
1st LX
24′-3″
40′-1″
43′-11″
17′-8″
The Height of the arch is 18′
58′-4″
Box Boom HL
Near
Box Boom HR
Near
1st Cove
Box Boom HL
Far
Box Boo
Far